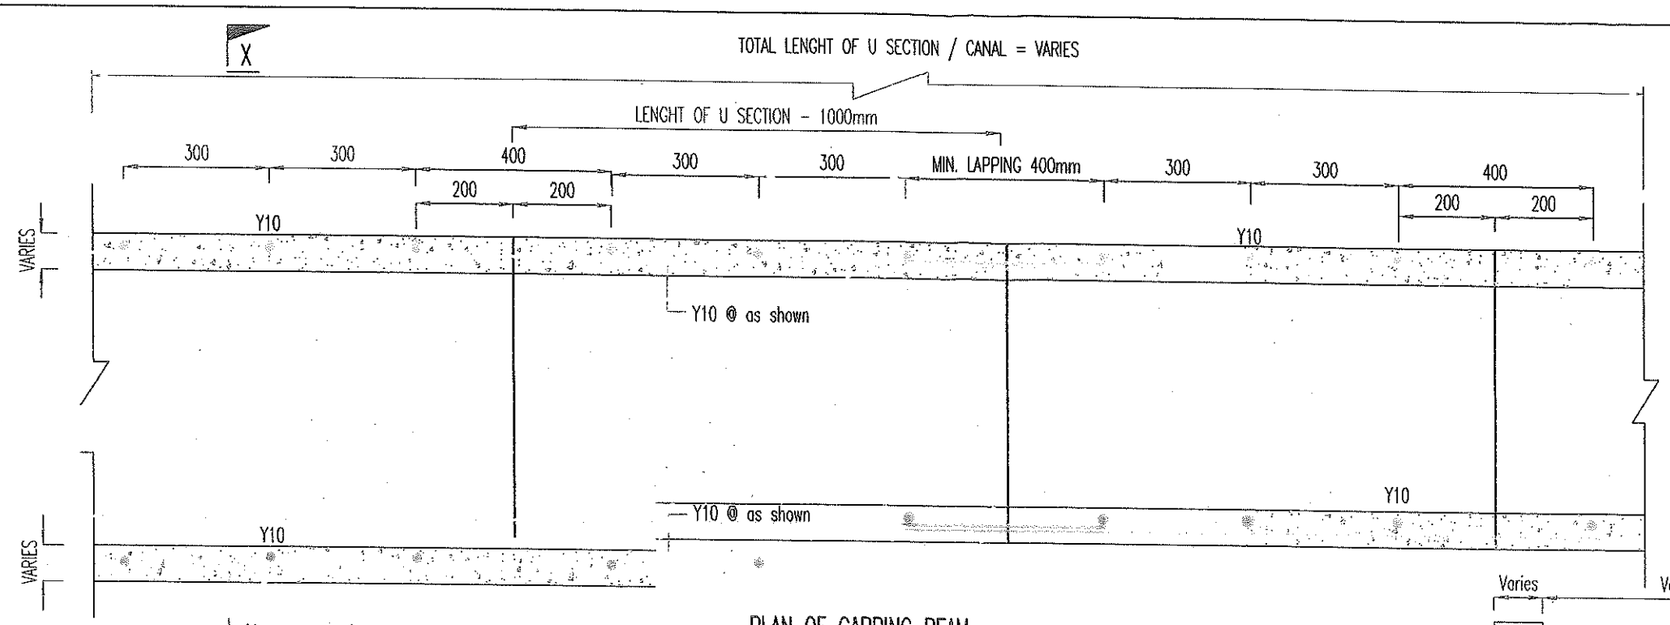

PLAN OF CAPPING BEAM

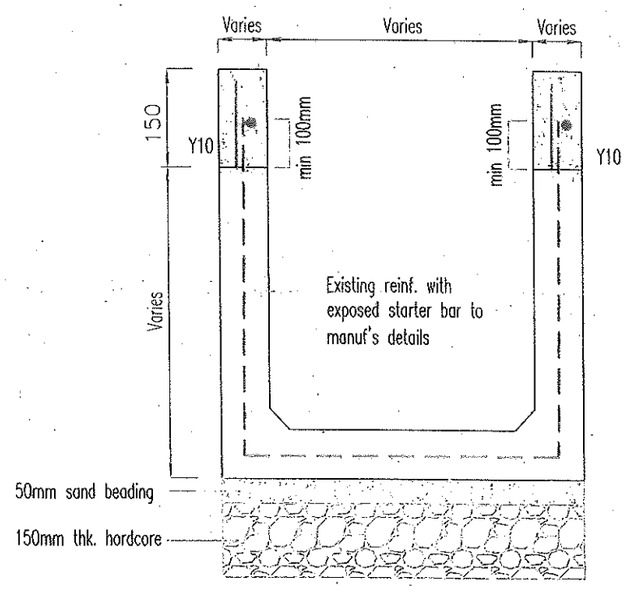

TYPICAL DETAIL OF U-SECTON
WITH CAPPING BEAM-150mm HIGH

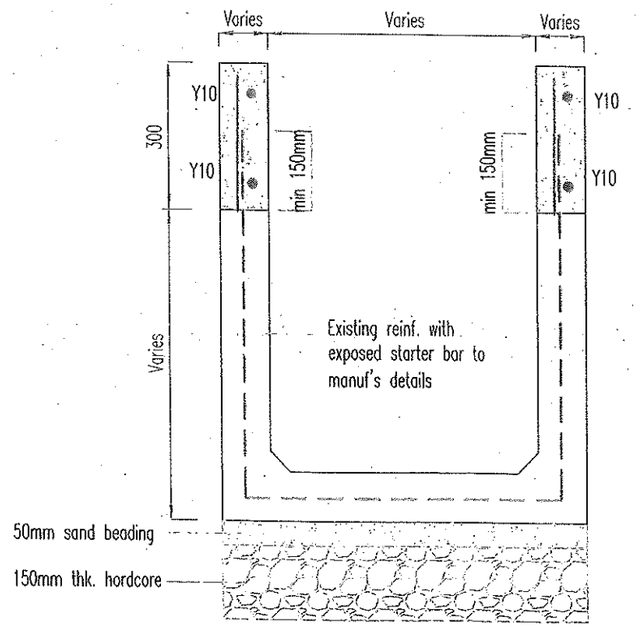

TYPICAL DETAIL OF U-SECTON
WITH CAPPING BEAM-300mm HIGH

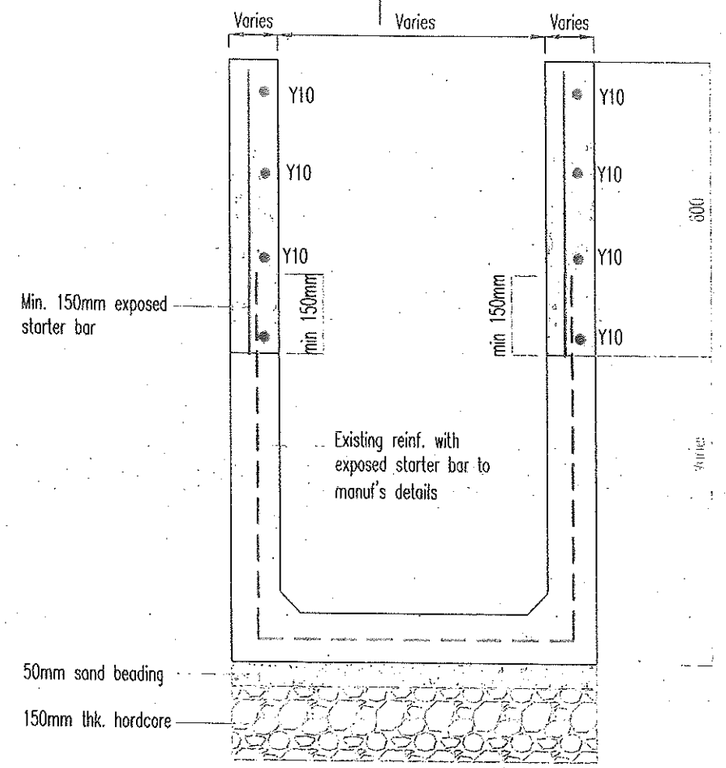

TYPICAL DETAIL OF U-SECTON
WITH CAPPING BEAM-450mm HIGH

NOTE :

1. All reinforcement lapping should be 400mm
2. Proposed numbers and size of reinforcement bars will be decided on site as approved by S.O.
3. Minimum high of exposed starter bar is 100/150mm to manuf's details.

KAWASAN PEMBANGUNAN PERTANIAN BERSEPADU
PULAU PINANG
Jalan Jelawat, Seberang Jaya,
13700 Pulau Pinang
Tel: 04-3907801
Fax no: 04-3907803

BUTIRAN	NOTA PINDAAN	TANDA TANGAN	TARIKH

KAWASAN PEMBANGUNAN PERTANIAN BERSEPADU PULAU PINANG

DETAILS OF U-SECTION WITH CAPPING BEAM

INILAH PELAN YANG BERKENAAN DI DALAM KONTRAK NO.

HAJI KHIRLUDDIN BIN DARUS
JURUTERA PROJEK
KAWASAN PEMBANGUNAN PERTANIAN BERSEPADU
PULAU PINANG

MOHD ZAIROL AZMI BIN MOHD ZAINUN
PENOLONG JURUTERA KANAN
KAWASAN PEMBANGUNAN PERTANIAN BERSEPADU
PULAU PINANG.

	TANDA TANGAN	NAMA	TARIKH	SEKEL: Not to Scale
DIUBAHSUAI OLEH		SUHAIMI BIN MANSOR	MAC 2016	NO. PELAN: IADA/STD/M/16-18
DILUKIS OLEH		NORHAYATI ABDULLAH	MAC 2016	NO. NEG.
DISEMAK OLEH		ZAIROL AZMI MOHD ZAINUN	MAC 2016	NO. KABINET